

LAND
TOWN OF SPRING
COUNTY OF
3.40 ACES.

NEW COLORED SCHOOL SITE.
GREENWOOD,
SUSSEX, CO. DELAWARE.
SCALE 50 FT = 1 INCH.
FIGURES AT NOS. 1 TO 13 RE-
PRESENT READING ON LEVELING
ROD.-ALL TAKEN AT ONE STATION.
NOV 17 1921 J. W. Warren

JOHN C. BARNARD

500443300 2004

Nov 17 1891

609

255 E.

TO ANDREW WILLE.


513473

25577.

S. 17 W.

P. B. AND W. E. K.

JOHN C. BARNICK

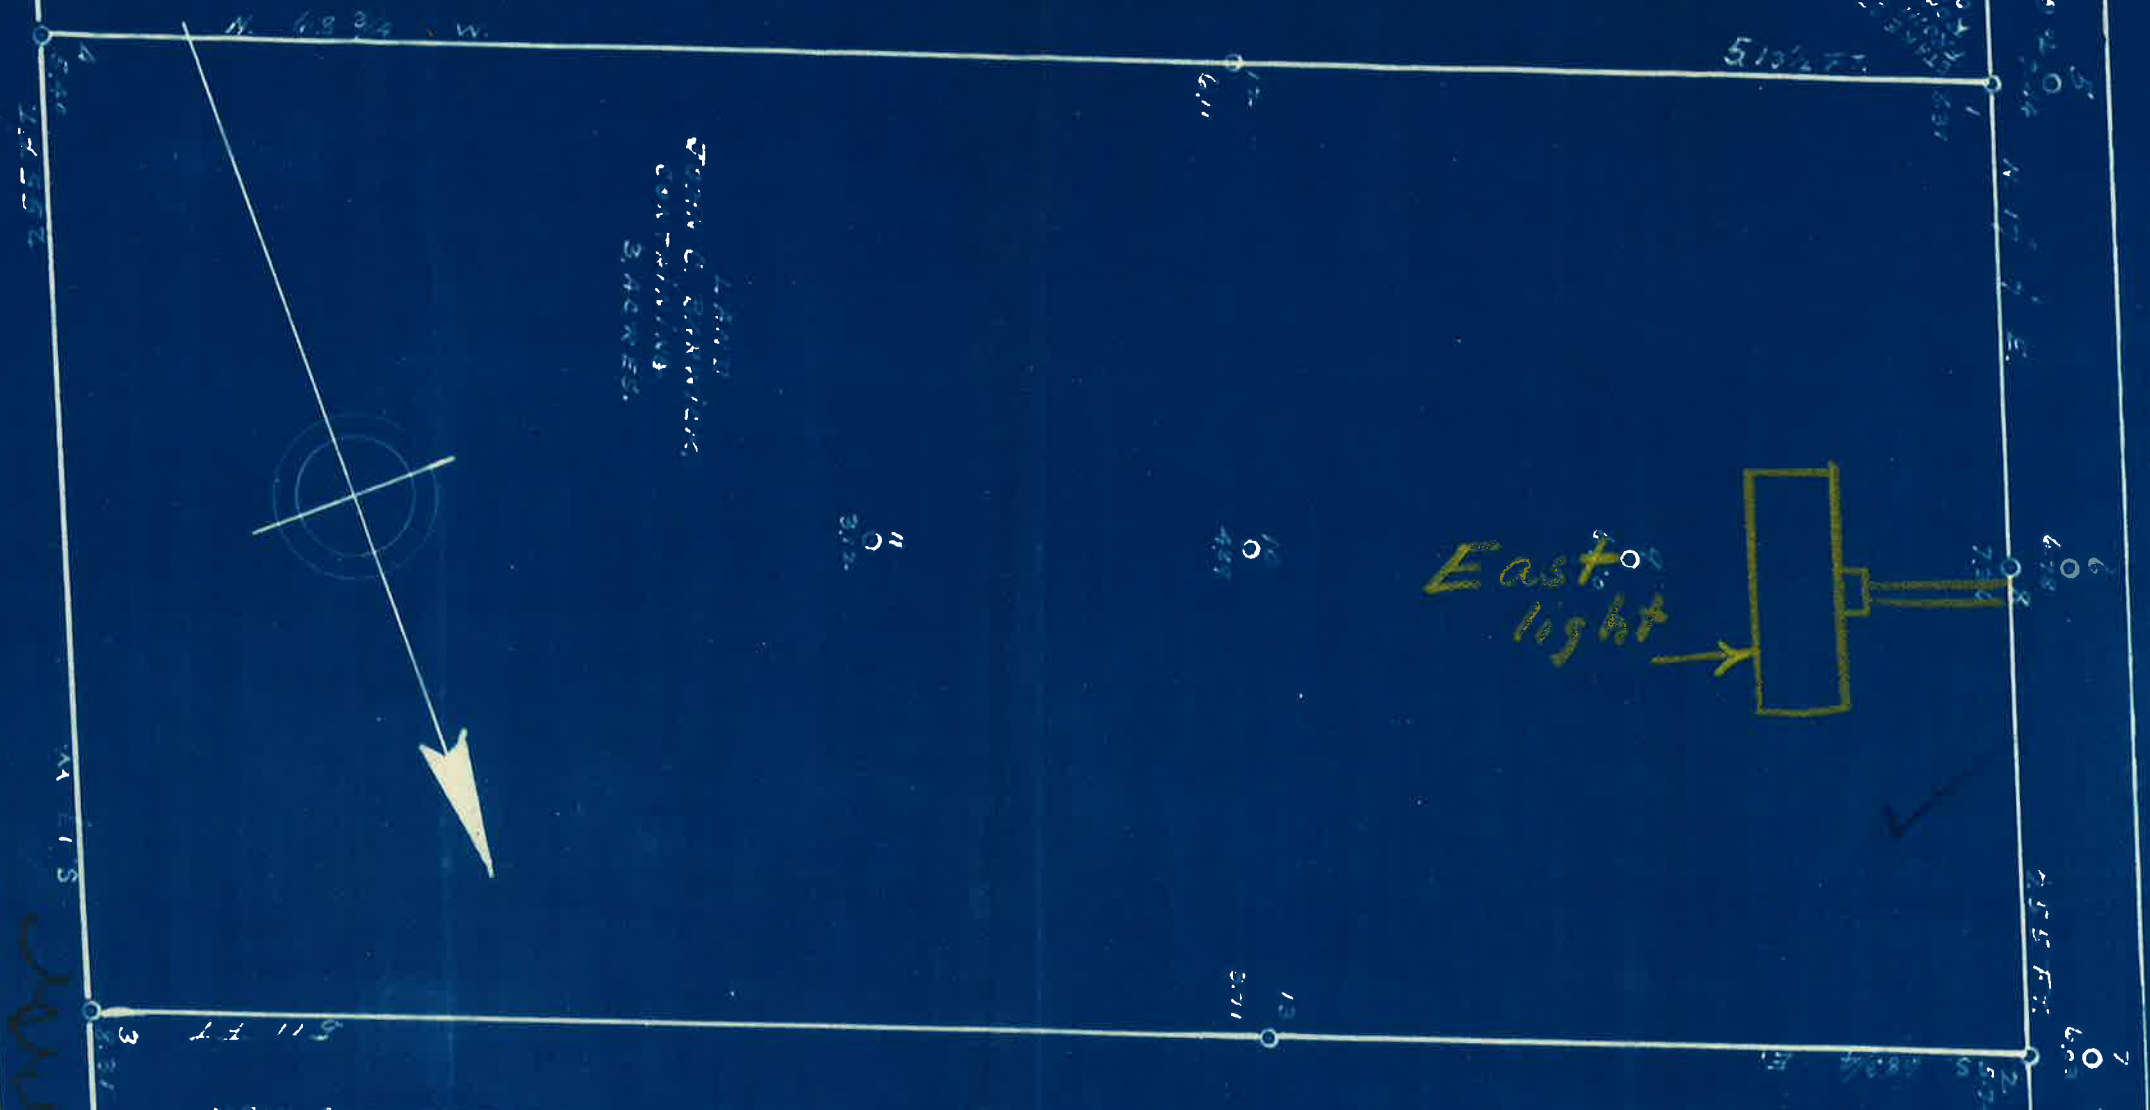

NEW COLORED SCHOOL SITE,
GREENWOOD,
SUSSEX CO., DELAWARE.
SCALE 50 FT. = 1 INCH.
FIGURES AT NOS. 1 TO 13 REP-
RESENT READING ON LEVELING
ROD.-ALL TAKEN AT ONE STATION.
NOV 17 1921

JOHN C. BARNICK

TO ANDREWSVILLE