BK 7 Pg 29

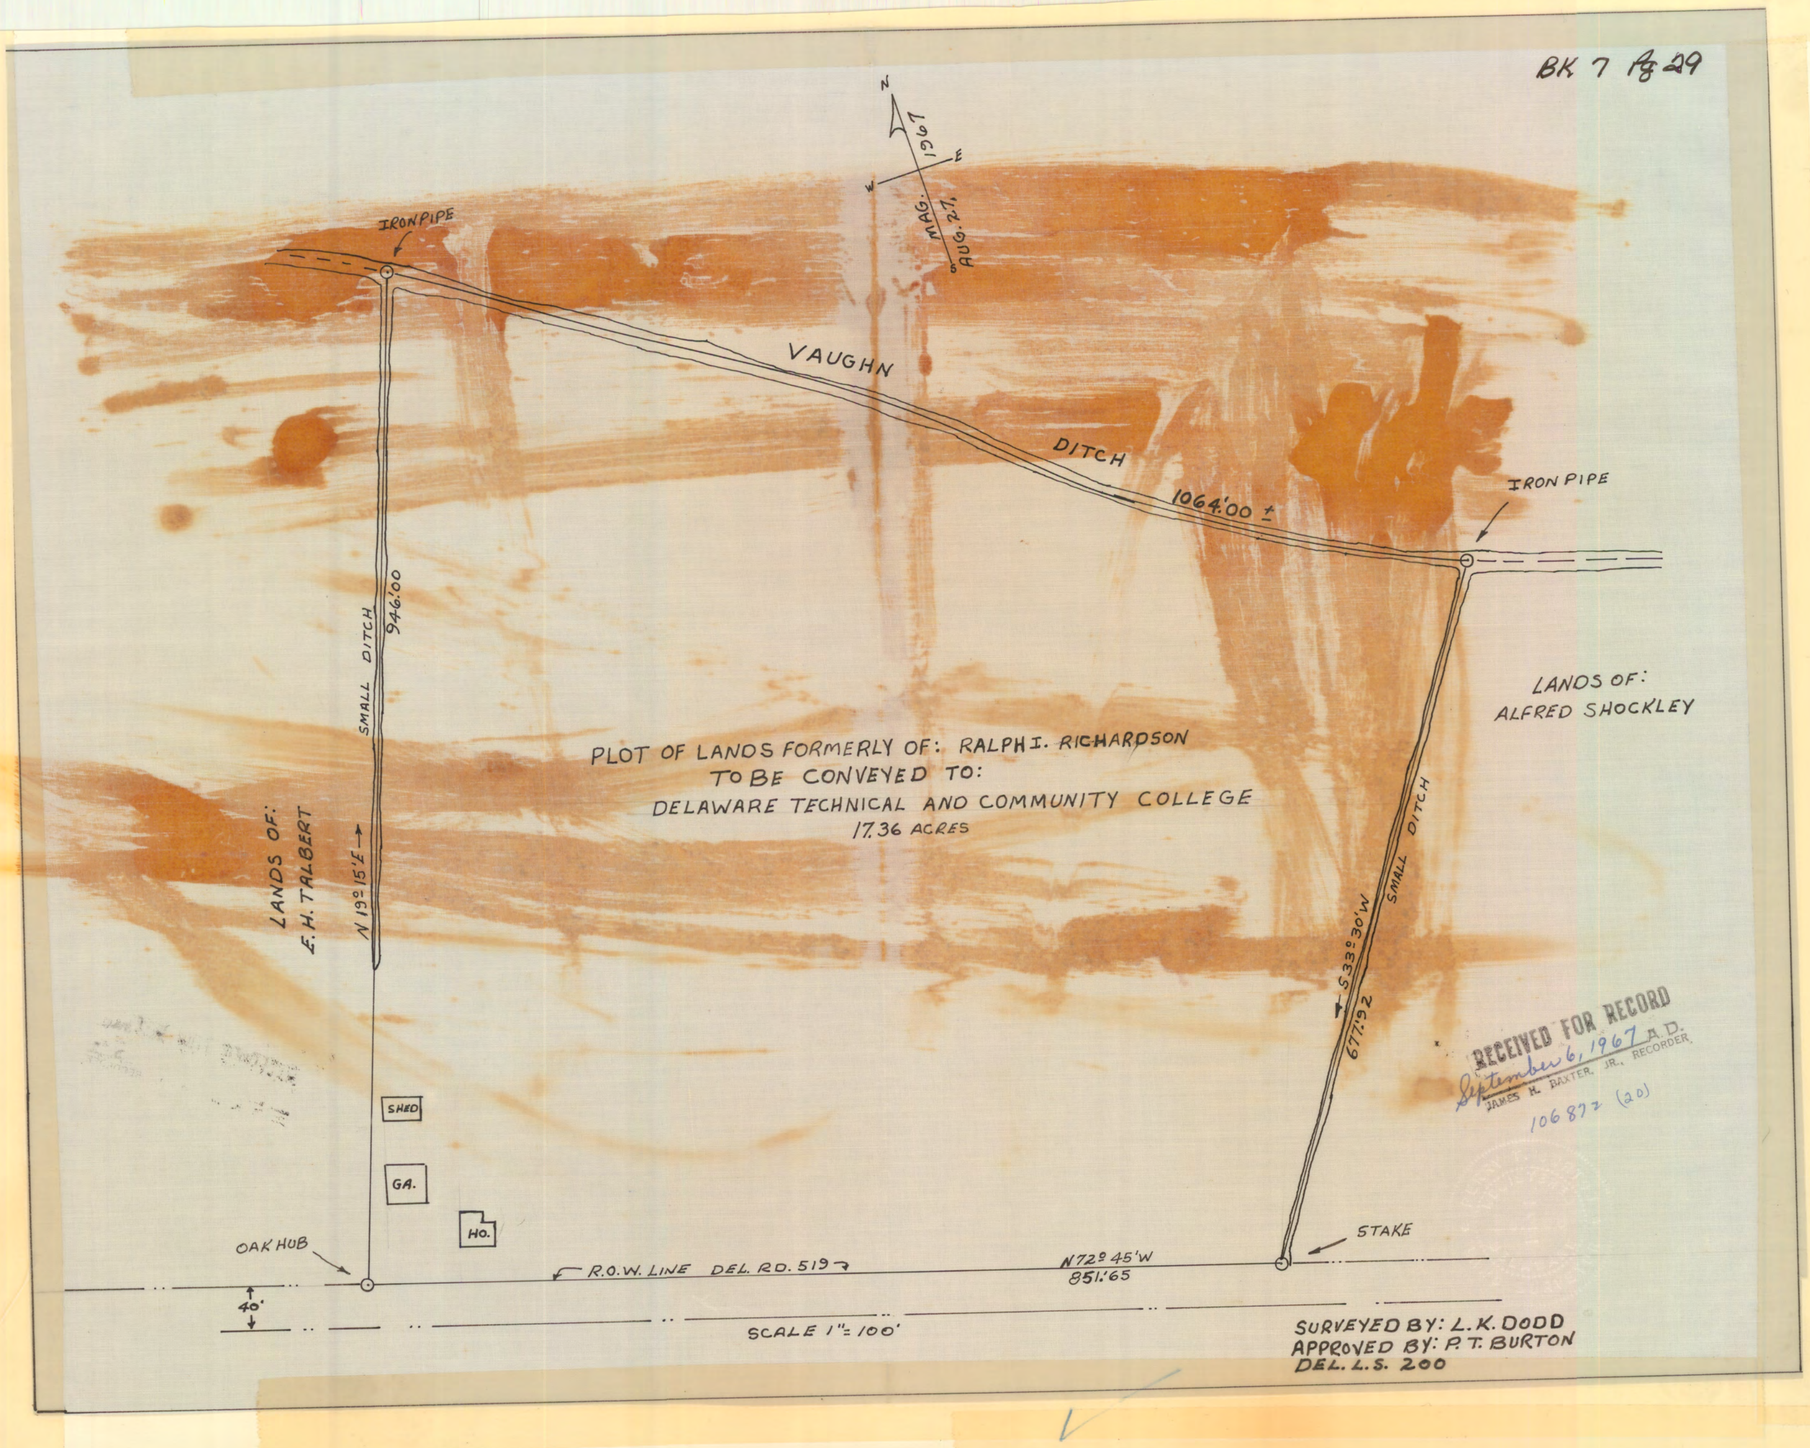

RECEIVED FOR RECORD
September 6, 1967 A.D.
JAMES H. BAXTER, JR., RECORDER
106877 (20)

BK 7 Pg 29

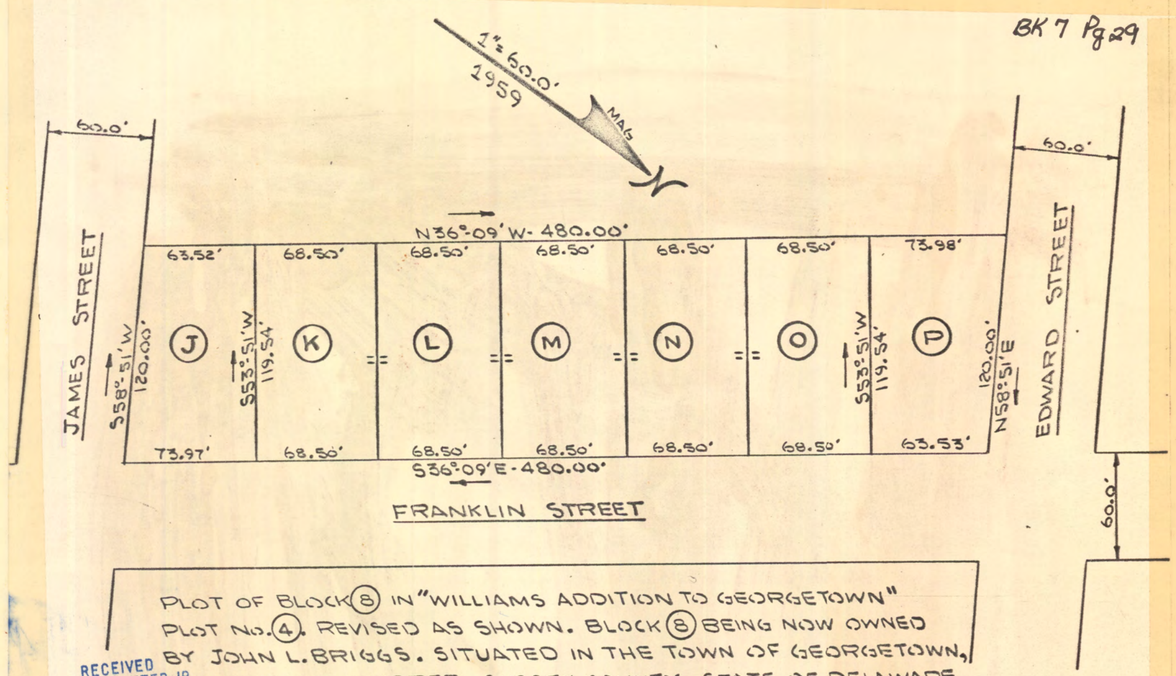

PLOT OF BLOCK (8) IN "WILLIAMS ADDITION TO GEORGETOWN"
PLOT No. (4). REVISED AS SHOWN. BLOCK (8) BEING NOW OWNED
BY JOHN L. BRIGGS. SITUATED IN THE TOWN OF GEORGETOWN,
GEORGETOWN HUNDRED, SUSSEX COUNTY, STATE OF DELAWARE.
REVISED IN DECEMBER 1967 BY THOMAS A. TEMPLE, JR. L.S. 242
REF: PLOT BOOK (6) PAGE (43)

RECEIVED
JAMES H. BAXTER JR.
JAN 19 10 08 AM '68
RECORDER OF DEEDS
SUSSEX COUNTY

Thomas A. Temple Jr.

108773 (5) 5.00

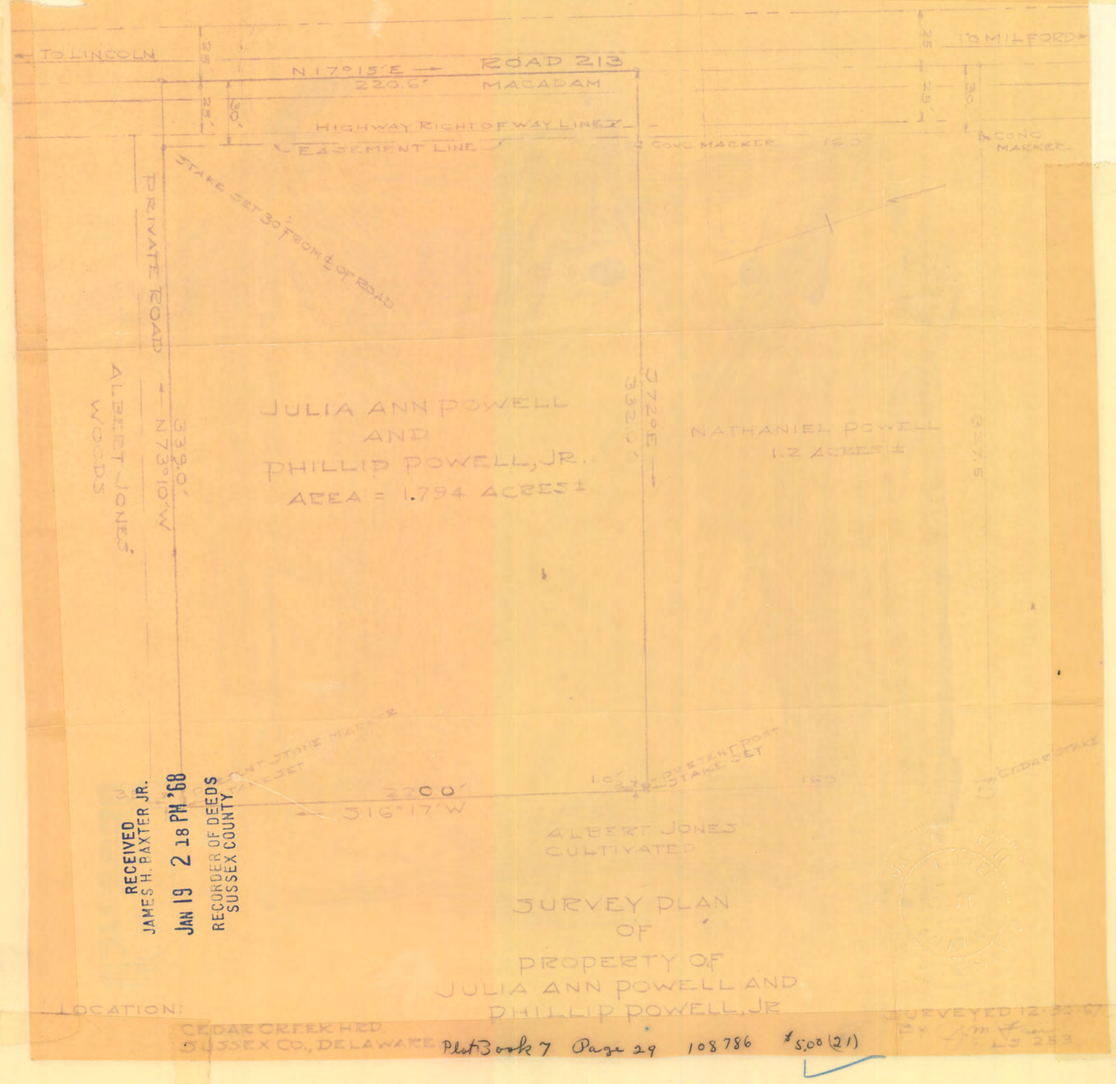

RECEIVED
JAMES H. BAXTER JR.
JAN 19 2 18 PM '68
RECORDER OF DEEDS
SUSSEX COUNTY

Plat Book 7 Page 29 108786 $5.00 (21)